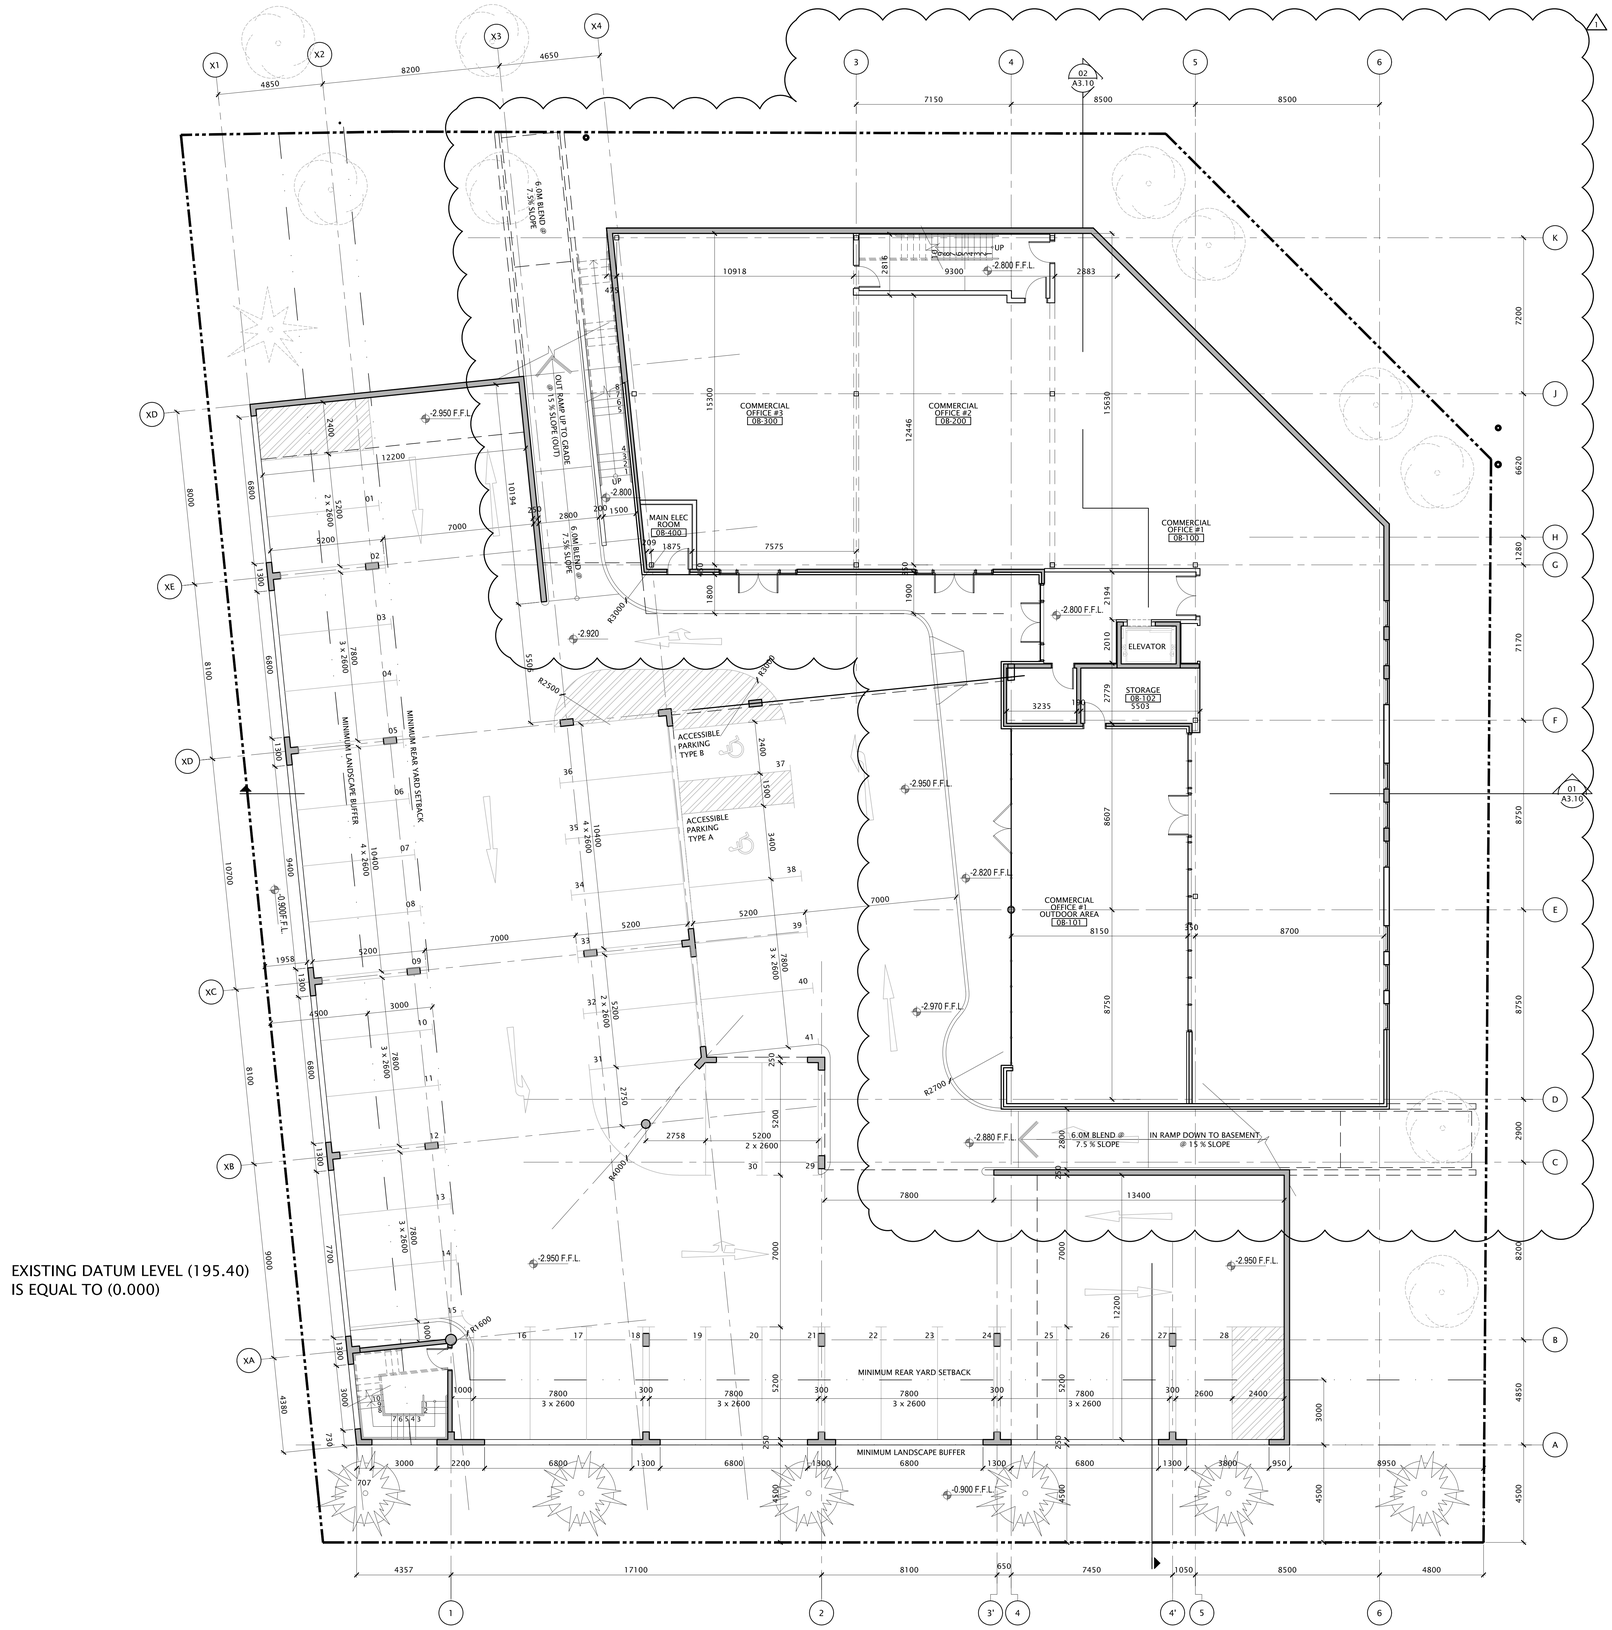

EXISTING DATUM LEVEL (195.40)
IS EQUAL TO (0.000)

NOOR
NOOR ARCHITECTS LTD.

CLIENT

CONTACT
FURAT ILIA
177 North Park Blvd.,Oakville,
ON. L6M 0W6
E-mail:
furat@business-canada.net

TRUE NORTH

GRAPH. NORTH

This drawing shall not be used for construction purposes until the seal appearing hereon is signed and dated by the Architect or Engineer.

GENERAL NOTES
1. DRAWINGS ARE MEANT TO BE READ, NOT SCALED
2. G.C. MUST VERIFY ALL DIMENSIONS AND CONDITIONS ON SITE, AND REPORT ANY DISCREPANCIES TO THE PROJECT MANAGER BEFORE COMMENCING WORK

SHEET NOTES

ISSUE TABLE

NO.	DATE	DESCRIPTION
A	20 JAN 20	SITE PLAN APPROVAL

REVISIONS

NO.	DATE	DESCRIPTION

APPLICATION NUMBER: SP 19-48 W10

PROJECT: TENTH AND THOMAS PLAZA

LOCATION: 5590 TENTH LINE MISSISSAUGA

SHEET TITLE: BASEMENT PLAN

DESIGNED BY	DRAWN BY
M. AL-NUAIMI	FURAT ILIA
PROJ. #	SHEET #
01-2019	A2.00
DATE	
Dec. 31, 19	
SCALE	
1:100	