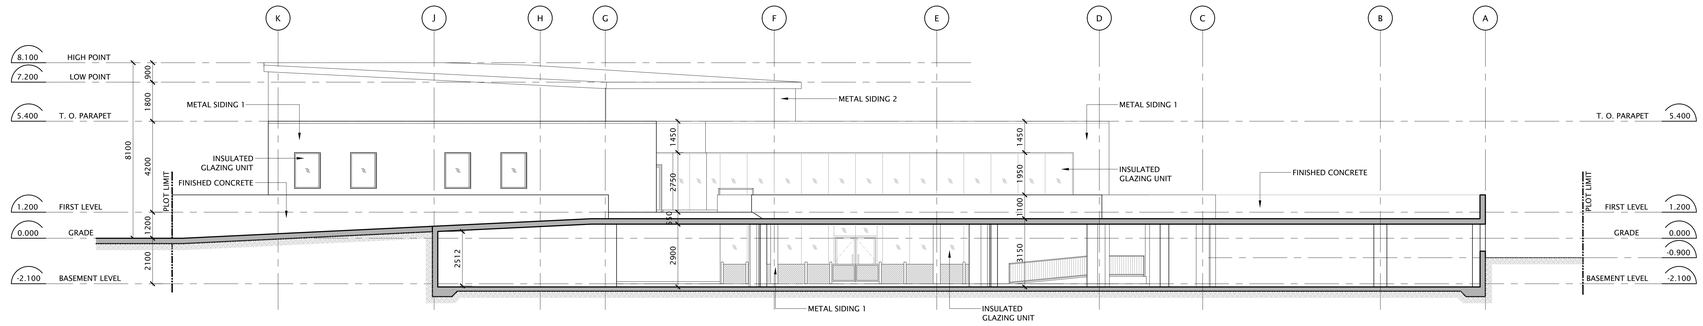

4 A3.00 **WEST ELEVATION**
1:100

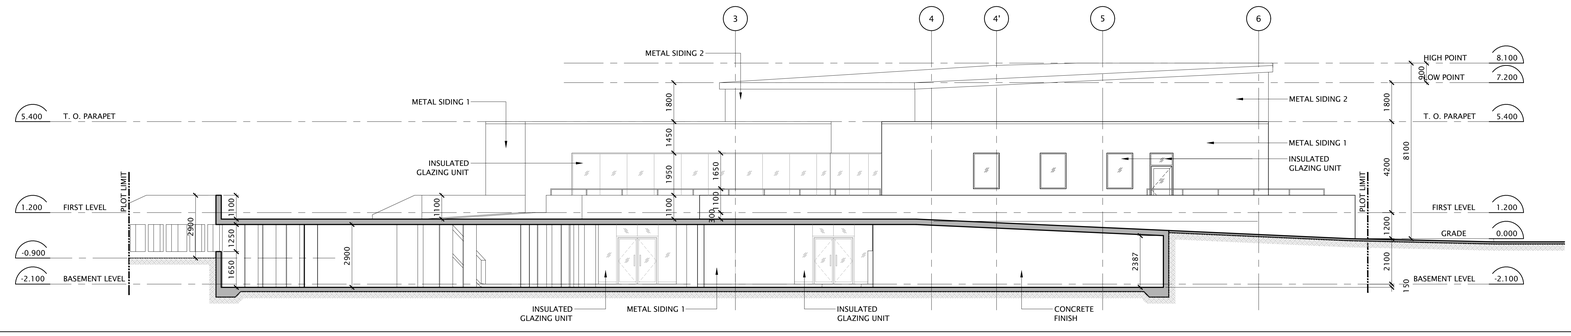

3 A3.00 **SOUTH ELEVATION**
1:100

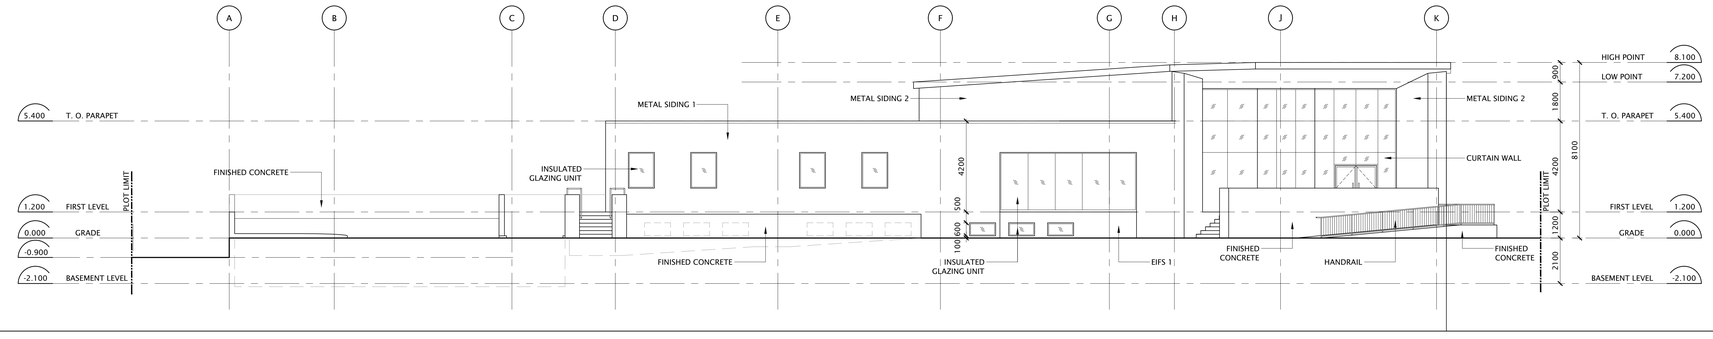

2 A3.00 **EAST ELEVATION**
1:100

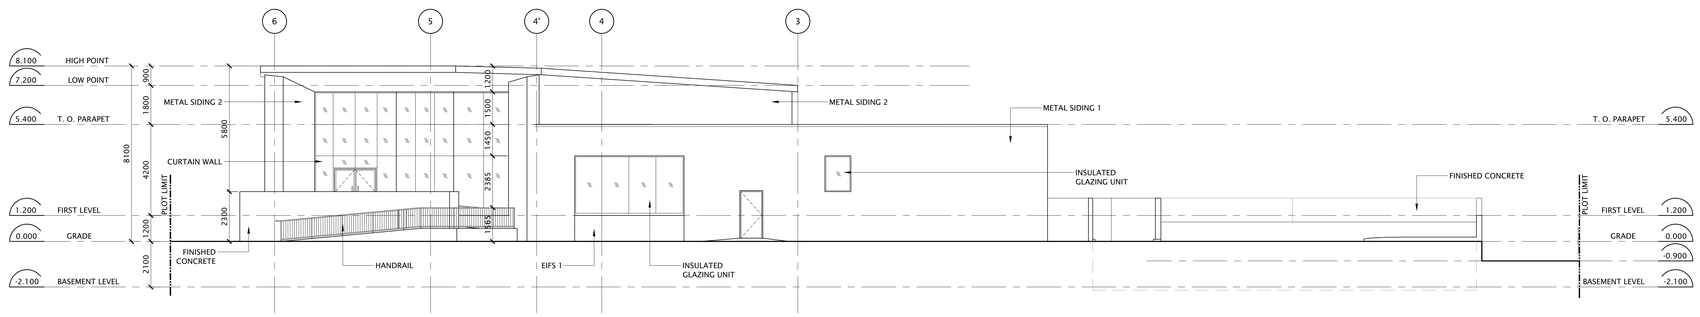

1 A3.00 **NORTH ELEVATION**
1:100

NOOR
NOOR ARCHITECTS LTD.

CLIENT

CONSULTANT
FURAT ILIA
177 North Park Blvd.,Oakville,
ON. L6M 0W6
E-mail:
furat@business-canada.net

TRUE NORTH

GRAPH. NORTH

This drawing shall not be used for construction purposes until the seal appearing hereon is signed and dated by the Architect or Engineer.

GENERAL NOTES
1. DRAWINGS ARE MEANT TO BE READ, NOT SCALED
2. G.C. MUST VERIFY ALL DIMENSIONS AND CONDITIONS ON SITE, AND REPORT ANY DISCREPANCIES TO THE PROJECT MANAGER BEFORE COMMENCING WORK

SHEET NOTES

ISSUE TABLE

NO.	DATE	DESCRIPTION
A	20 JAN 20	SITE PLAN APPROVAL

REVISIONS

NO.	DATE	DESCRIPTION

PROJECT
TENTH AND THOMAS PLAZA

LOCATION
5590 TENTH LINE
MISSISSAUGA

SHEET TITLE
ELEVATIONS

DRAWN BY	CHECKED BY
M. AL-NAIMI	FURAT ILIA
PROJECT NO.	SHEET #
01-2019	A3.00
DATE	
Dec. 31, 19	
SCALE	
1:100	

ONTARIO ASSOCIATION OF ARCHITECTS
FURAT ILIA
LICENCE
7021