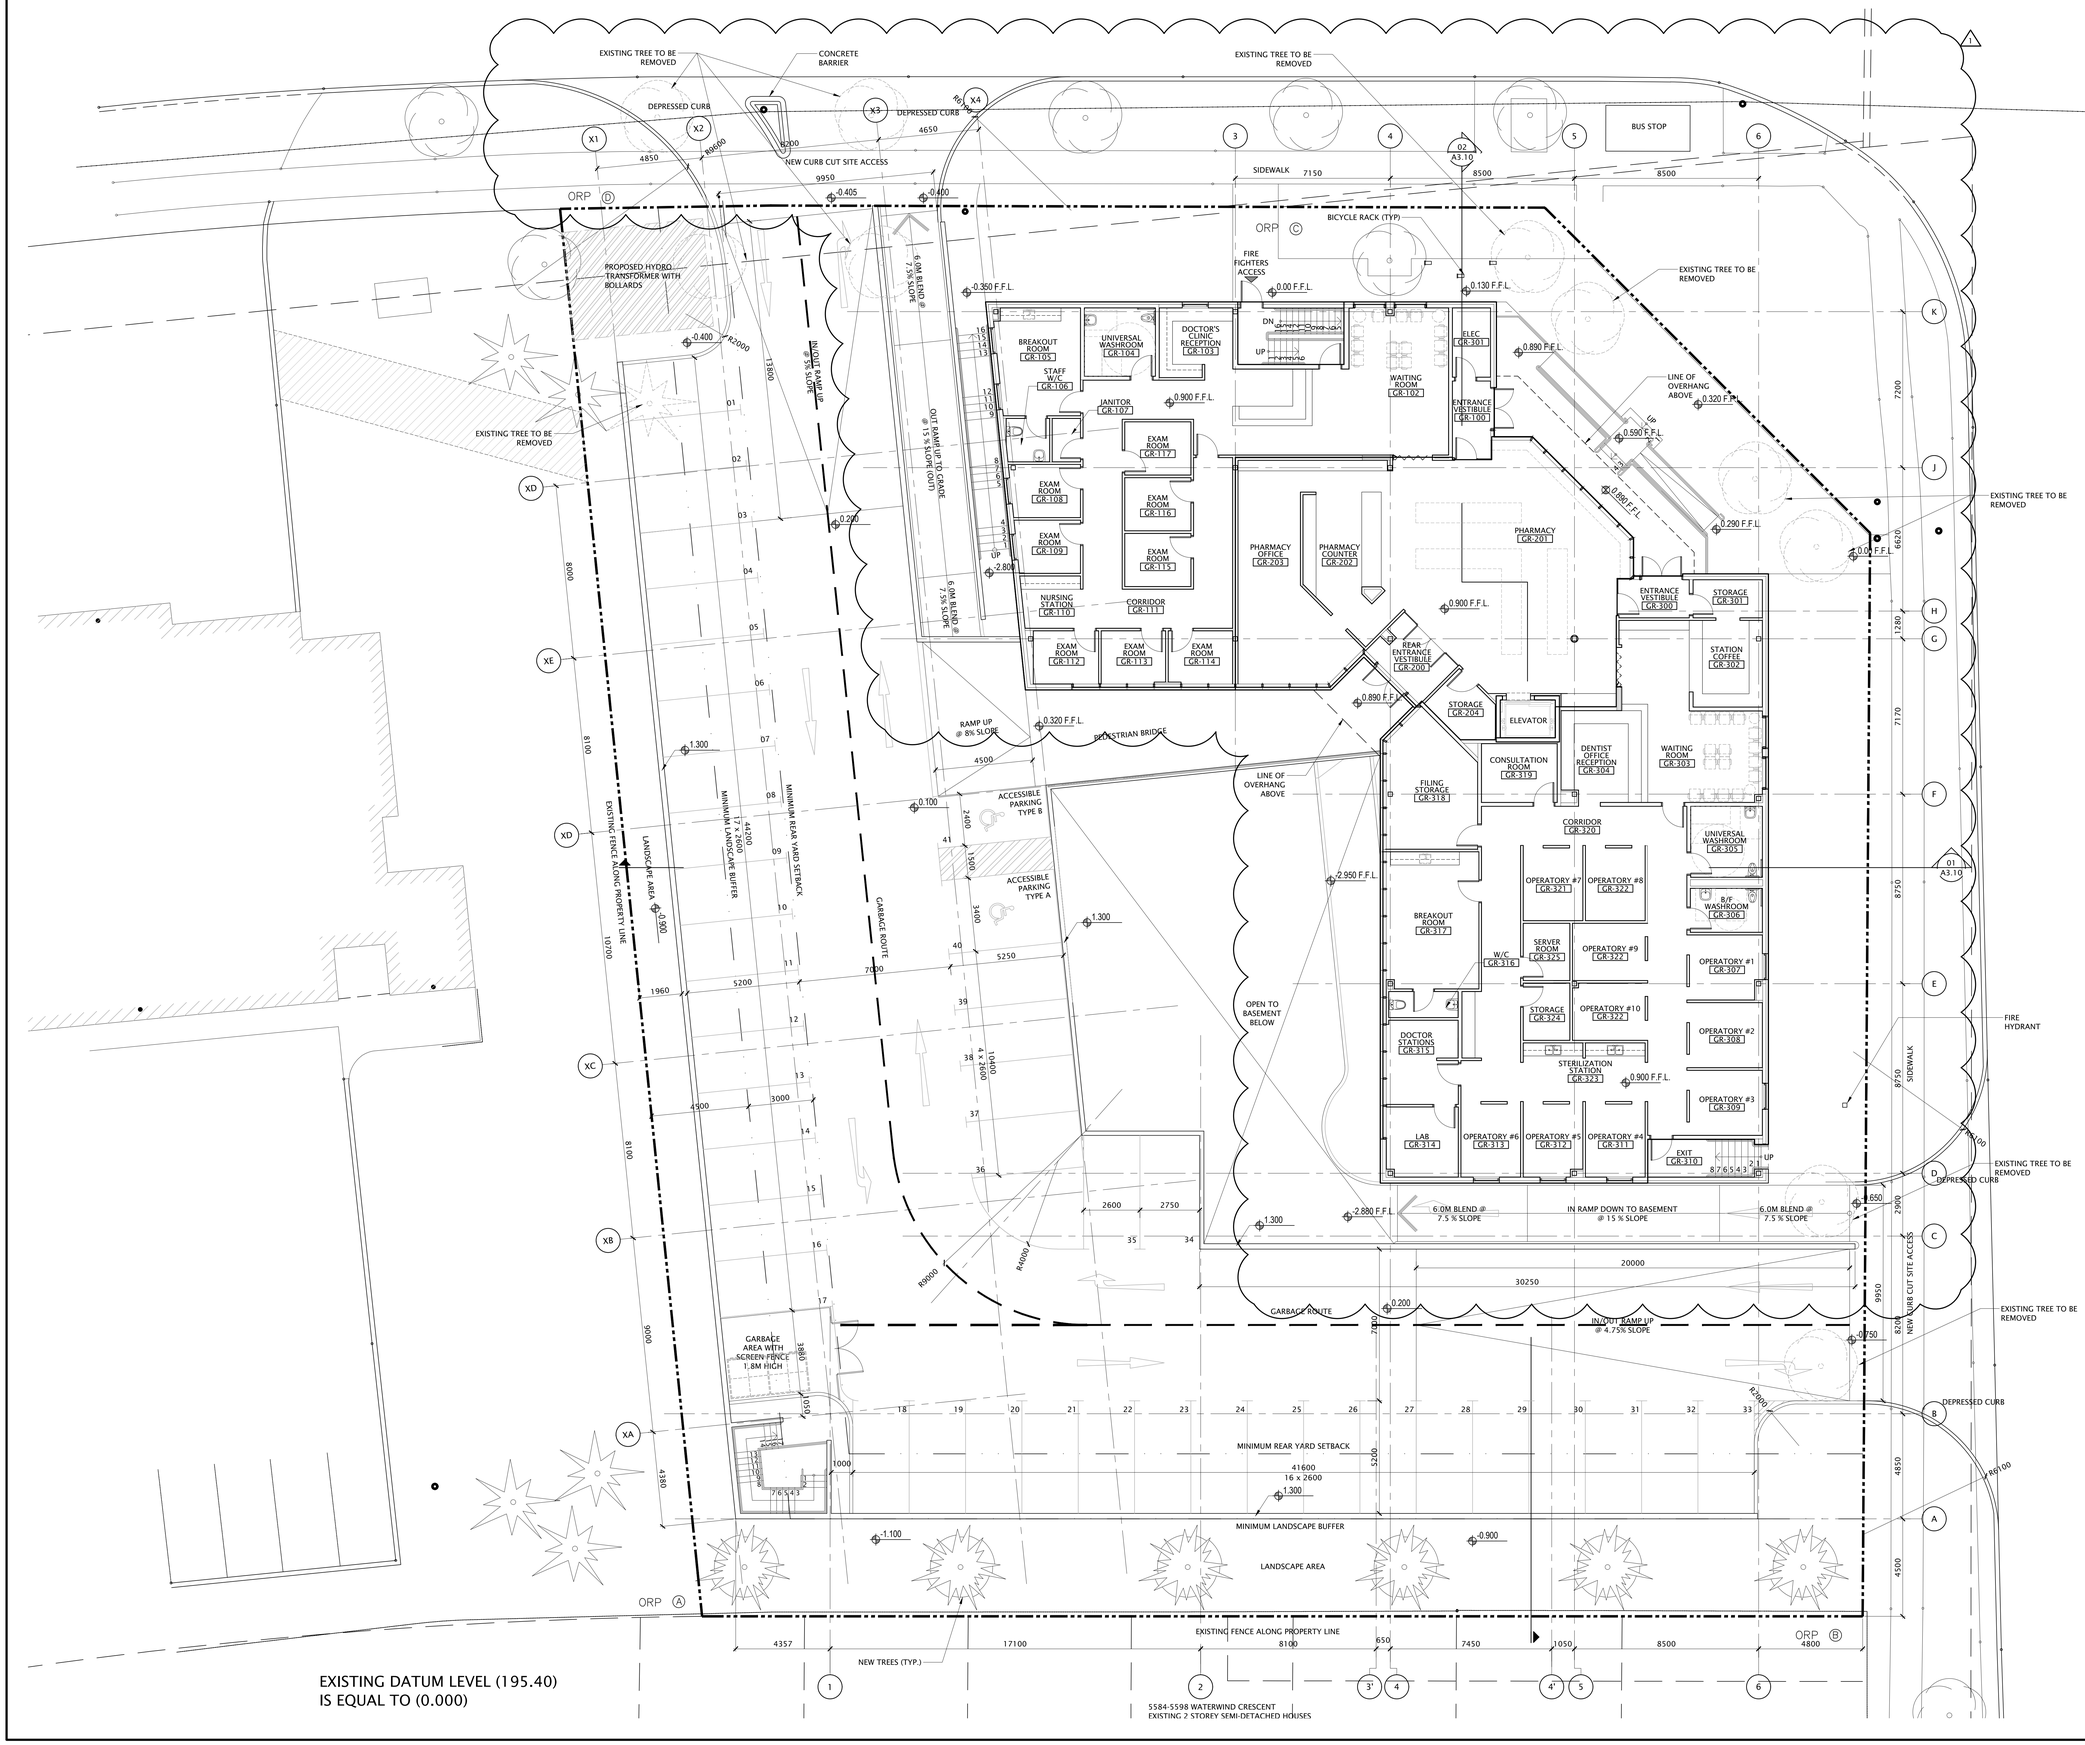

NOOR
NOOR ARCHITECTS LTD.

CLIENT

CONTACT
FURAT ILIA
177 North Park Blvd.,Oakville, ON. L6M 0W6
E-mail:
furat@business-canada.net

TRUE NORTH

GRAPH. NORTH

This drawing shall not be used for construction purposes until the seal appearing hereon is signed and dated by the Architect or Engineer.

GENERAL NOTES
1. DRAWINGS ARE MEANT TO BE READ, NOT SCALED
2. G.C. MUST VERIFY ALL DIMENSIONS AND CONDITIONS ON SITE AND REPORT ANY DISCREPANCIES TO THE PROJECT MANAGER BEFORE COMMENCING WORK

SHEET NOTES

ISSUE DATES		
NO.	DATE	DESCRIPTION
A	20 -JAN -20	SITE PLAN APPROVAL

REVISIONS		
NO.	DATE	DESCRIPTION

APPLICATION NUMBER: SP 19-48 W10

PROJECT: TENTH AND THOMAS PLAZA

LOCATION: 5590 TENTH LINE MISSISSAUGA

SHEET TITLE: FIRST FLOOR PLAN

DRAWN BY	CHECKED BY
M. AL-NUAIMI	FURAT ILIA
SCALE	SHEET #
01-2019	A2.01
DATE	
Dec. 31, 19	
SCALE	
1:100	